

Return to:



200005170043
Kathy Hill, Skagit County Auditor
5/17/2000 Page 1 of 2 11:16:32AM

PROTECTED CRITICAL AREA SITE PLAN

Page 1 of 2

Grantor/Owner: Mike & Jenny Knutson

Grantee: PUBLIC

Site Address: 133 Candice Lane

Property ID #: P 112890 Assessors Tax Account #: 4709-000-004-0000

Legal Description: Sec. 5 Twp. 36 Rng. 4 / Plat Name Candice Widmeyer Lot 4

Permit/Activity #: BP00-0558

PROTECTED CRITICAL AREA (PCA) is to be left undisturbed in a natural state. No clearing, grading, filling, logging or removal of woody material, building, construction or road construction of any kind or planting of non-native vegetation is allowed within the PCA areas except as specifically permitted by Skagit County on a case-by-case basis consistent with Skagit County Code 14.06.


Representations on this site plan may be approximations only and should not be used for purposes other than for determining general locations of critical areas. Development activities beyond the scope of this plan may require additional studies and approvals.

The above references to "Grantor" and "Grantee" shall not be construed as a transfer of property ownership and are used solely for filing with the County Auditor.


Owner: Mike Knutson Date: 5.17.00

On this day personally appeared before me Michael Knutson known to be the individual described herein and acknowledged to me the he signed the same as he free and voluntary act and deed for the uses and purposes therein mentioned.

Tish Campbell, Notary Public in and for the State of Washington,
residing at Mount Vernon Date: 5.17.00

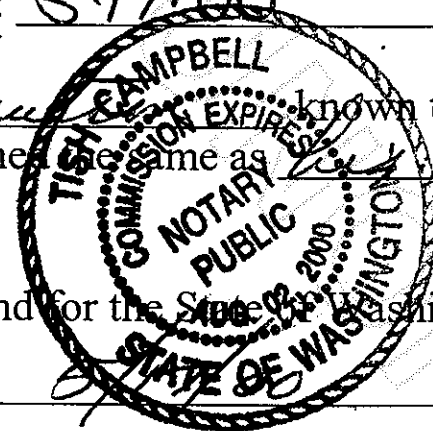

OWNER	MIKE AND JENNY KNUTSON	PARCEL NO	P112890
ADDRESS	133 CANDICE LN	PCA SITE PLAN / SCALE	1"=100'

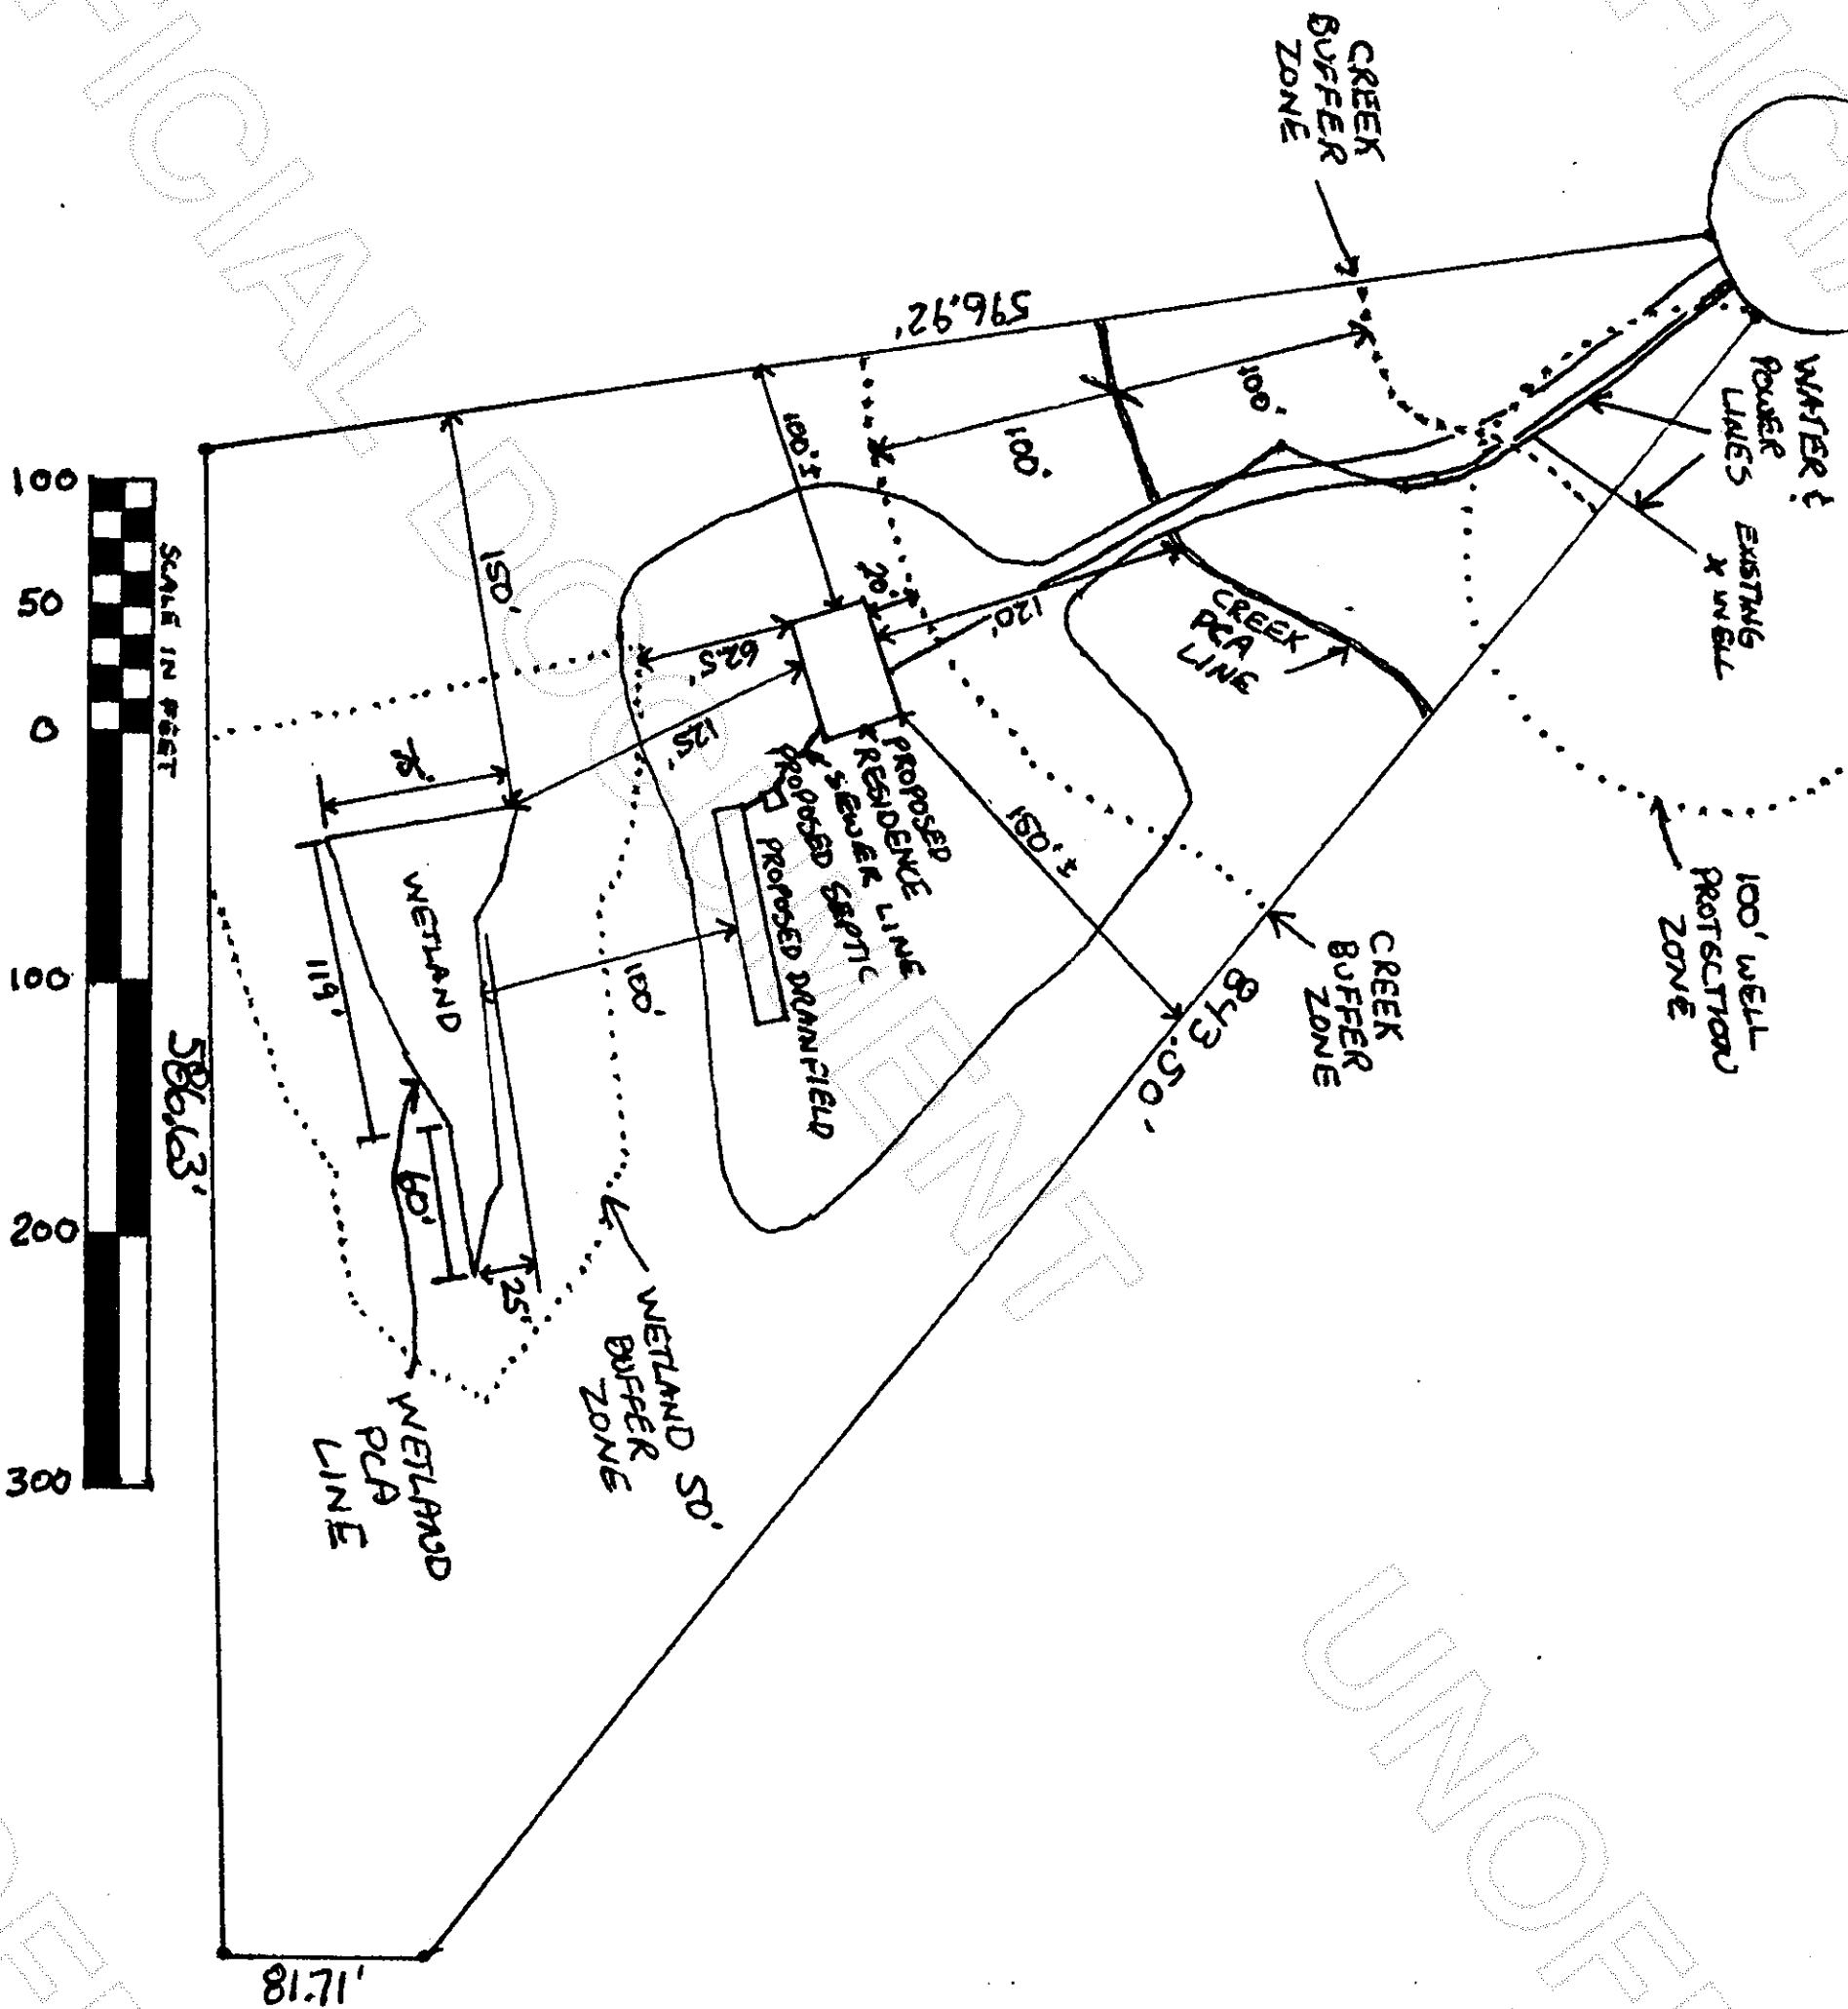

200005170043

Kathy Hill, Skagit County Auditor

5/17/2000 Page 2 of 2 11:16:32AM