


SECTION BREAKDOWN:

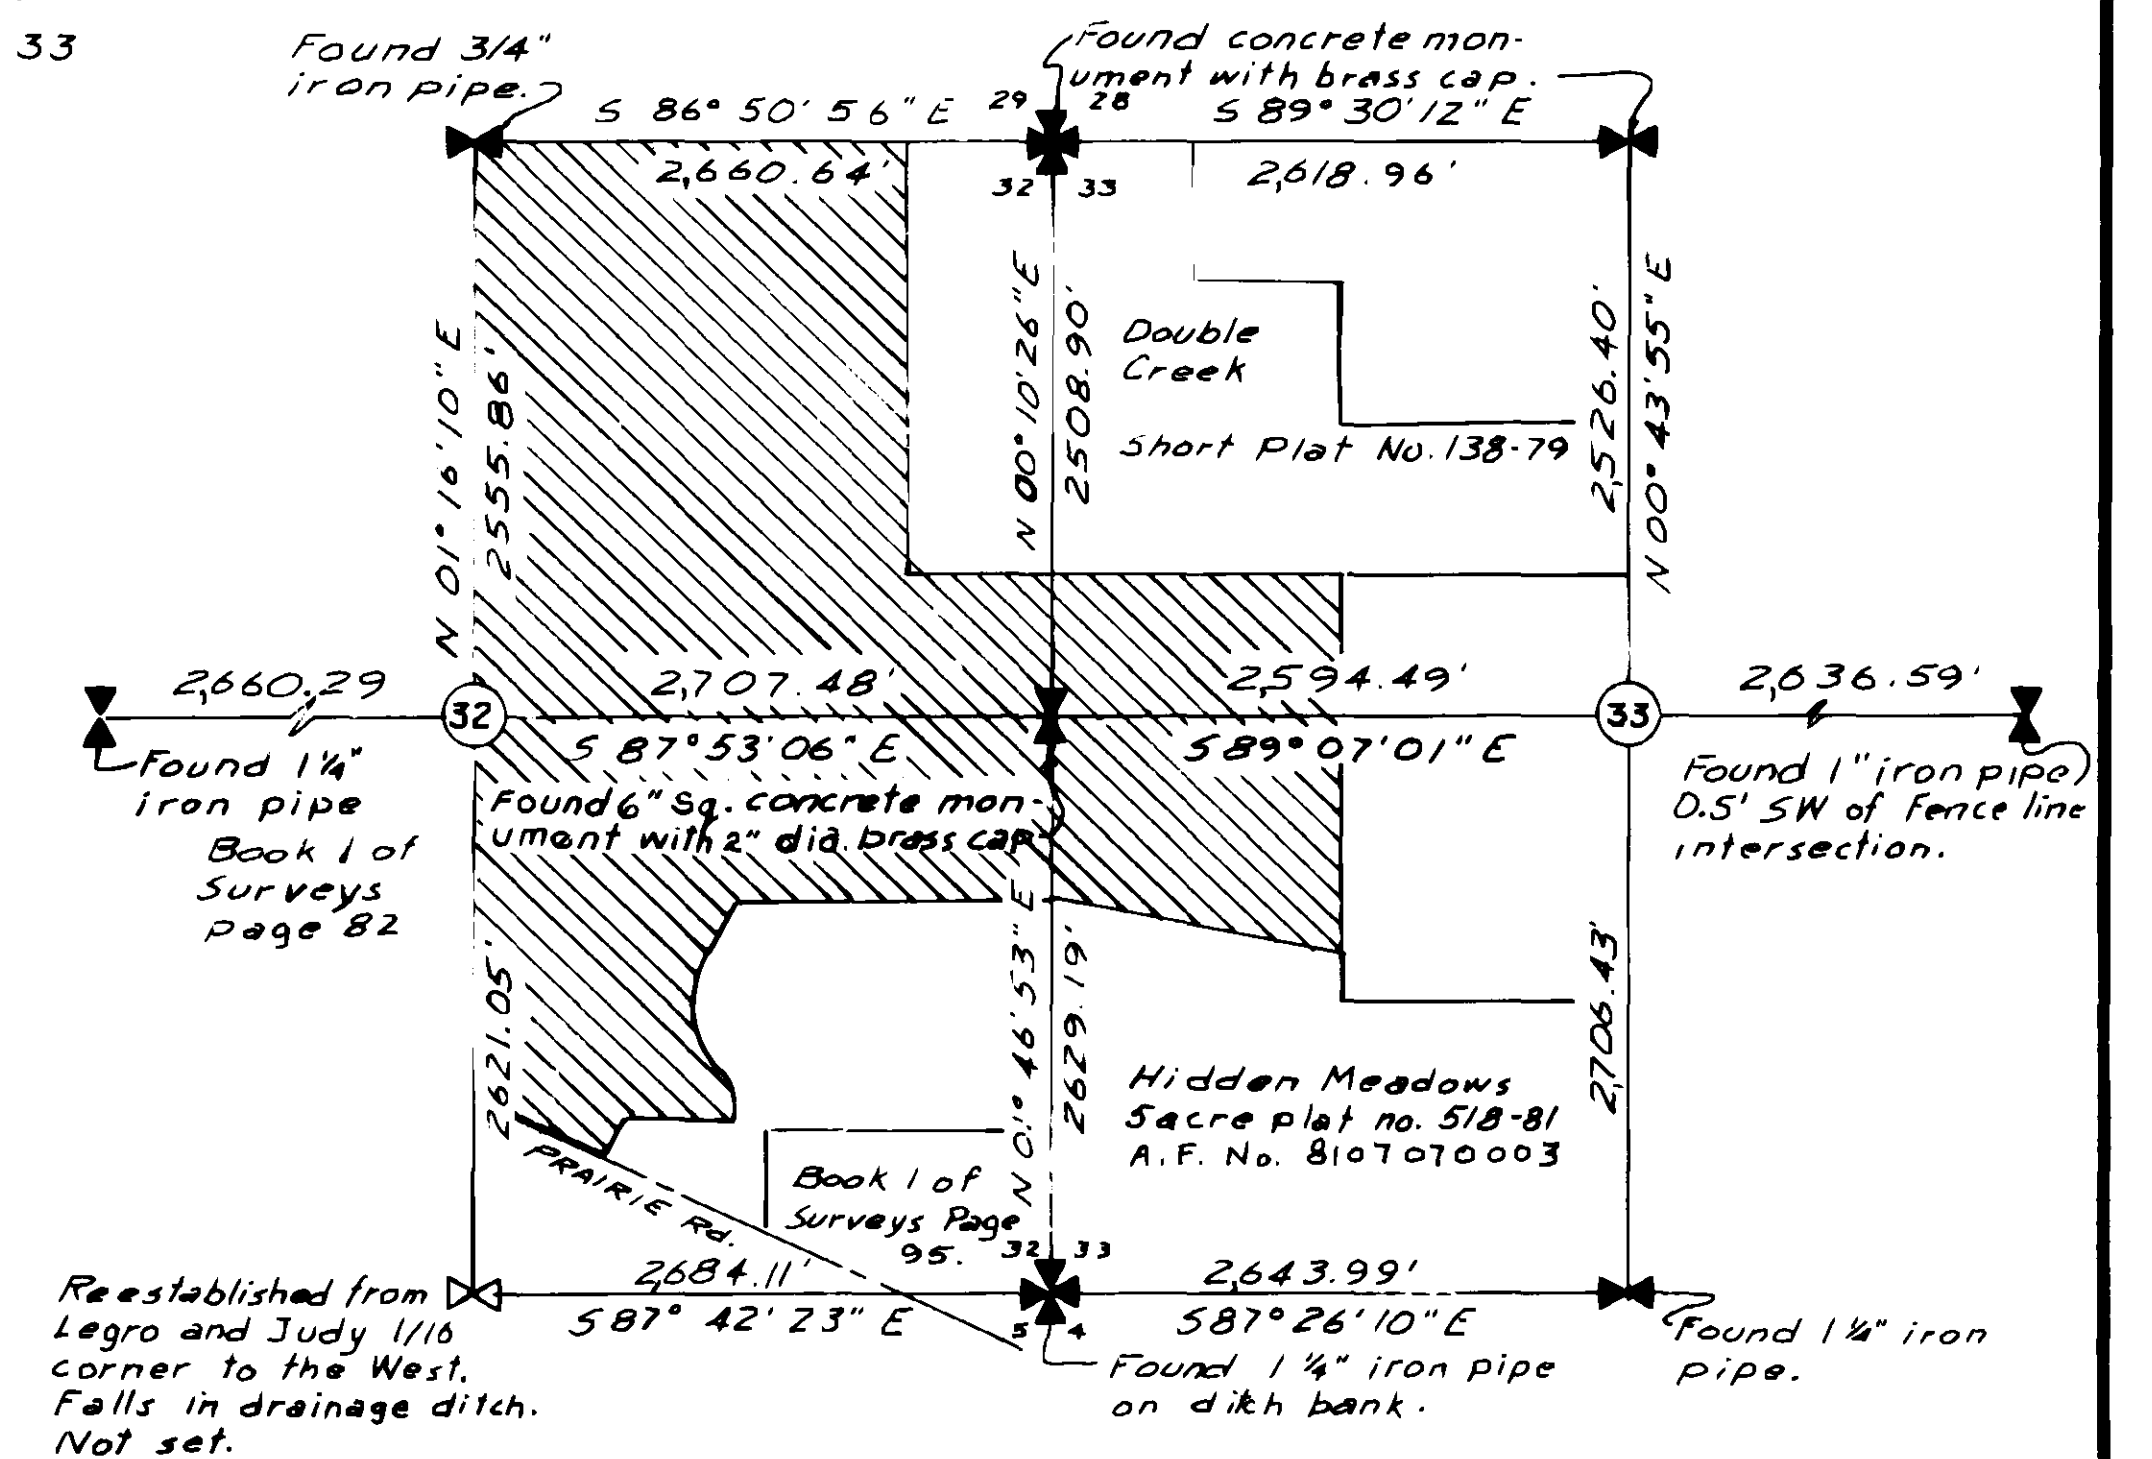


BASIS OF BEARINGS:

Hidden Meadows, 5 acre plat
no. 518-B1, Filed under A.F. No.
8107070003.

LEGEND:

- = 5/8" Iron Bar Set
- = 3/4" Iron Pipe Found
- = 1" Iron Pipe Set
- = Hub and Tack Set.

2

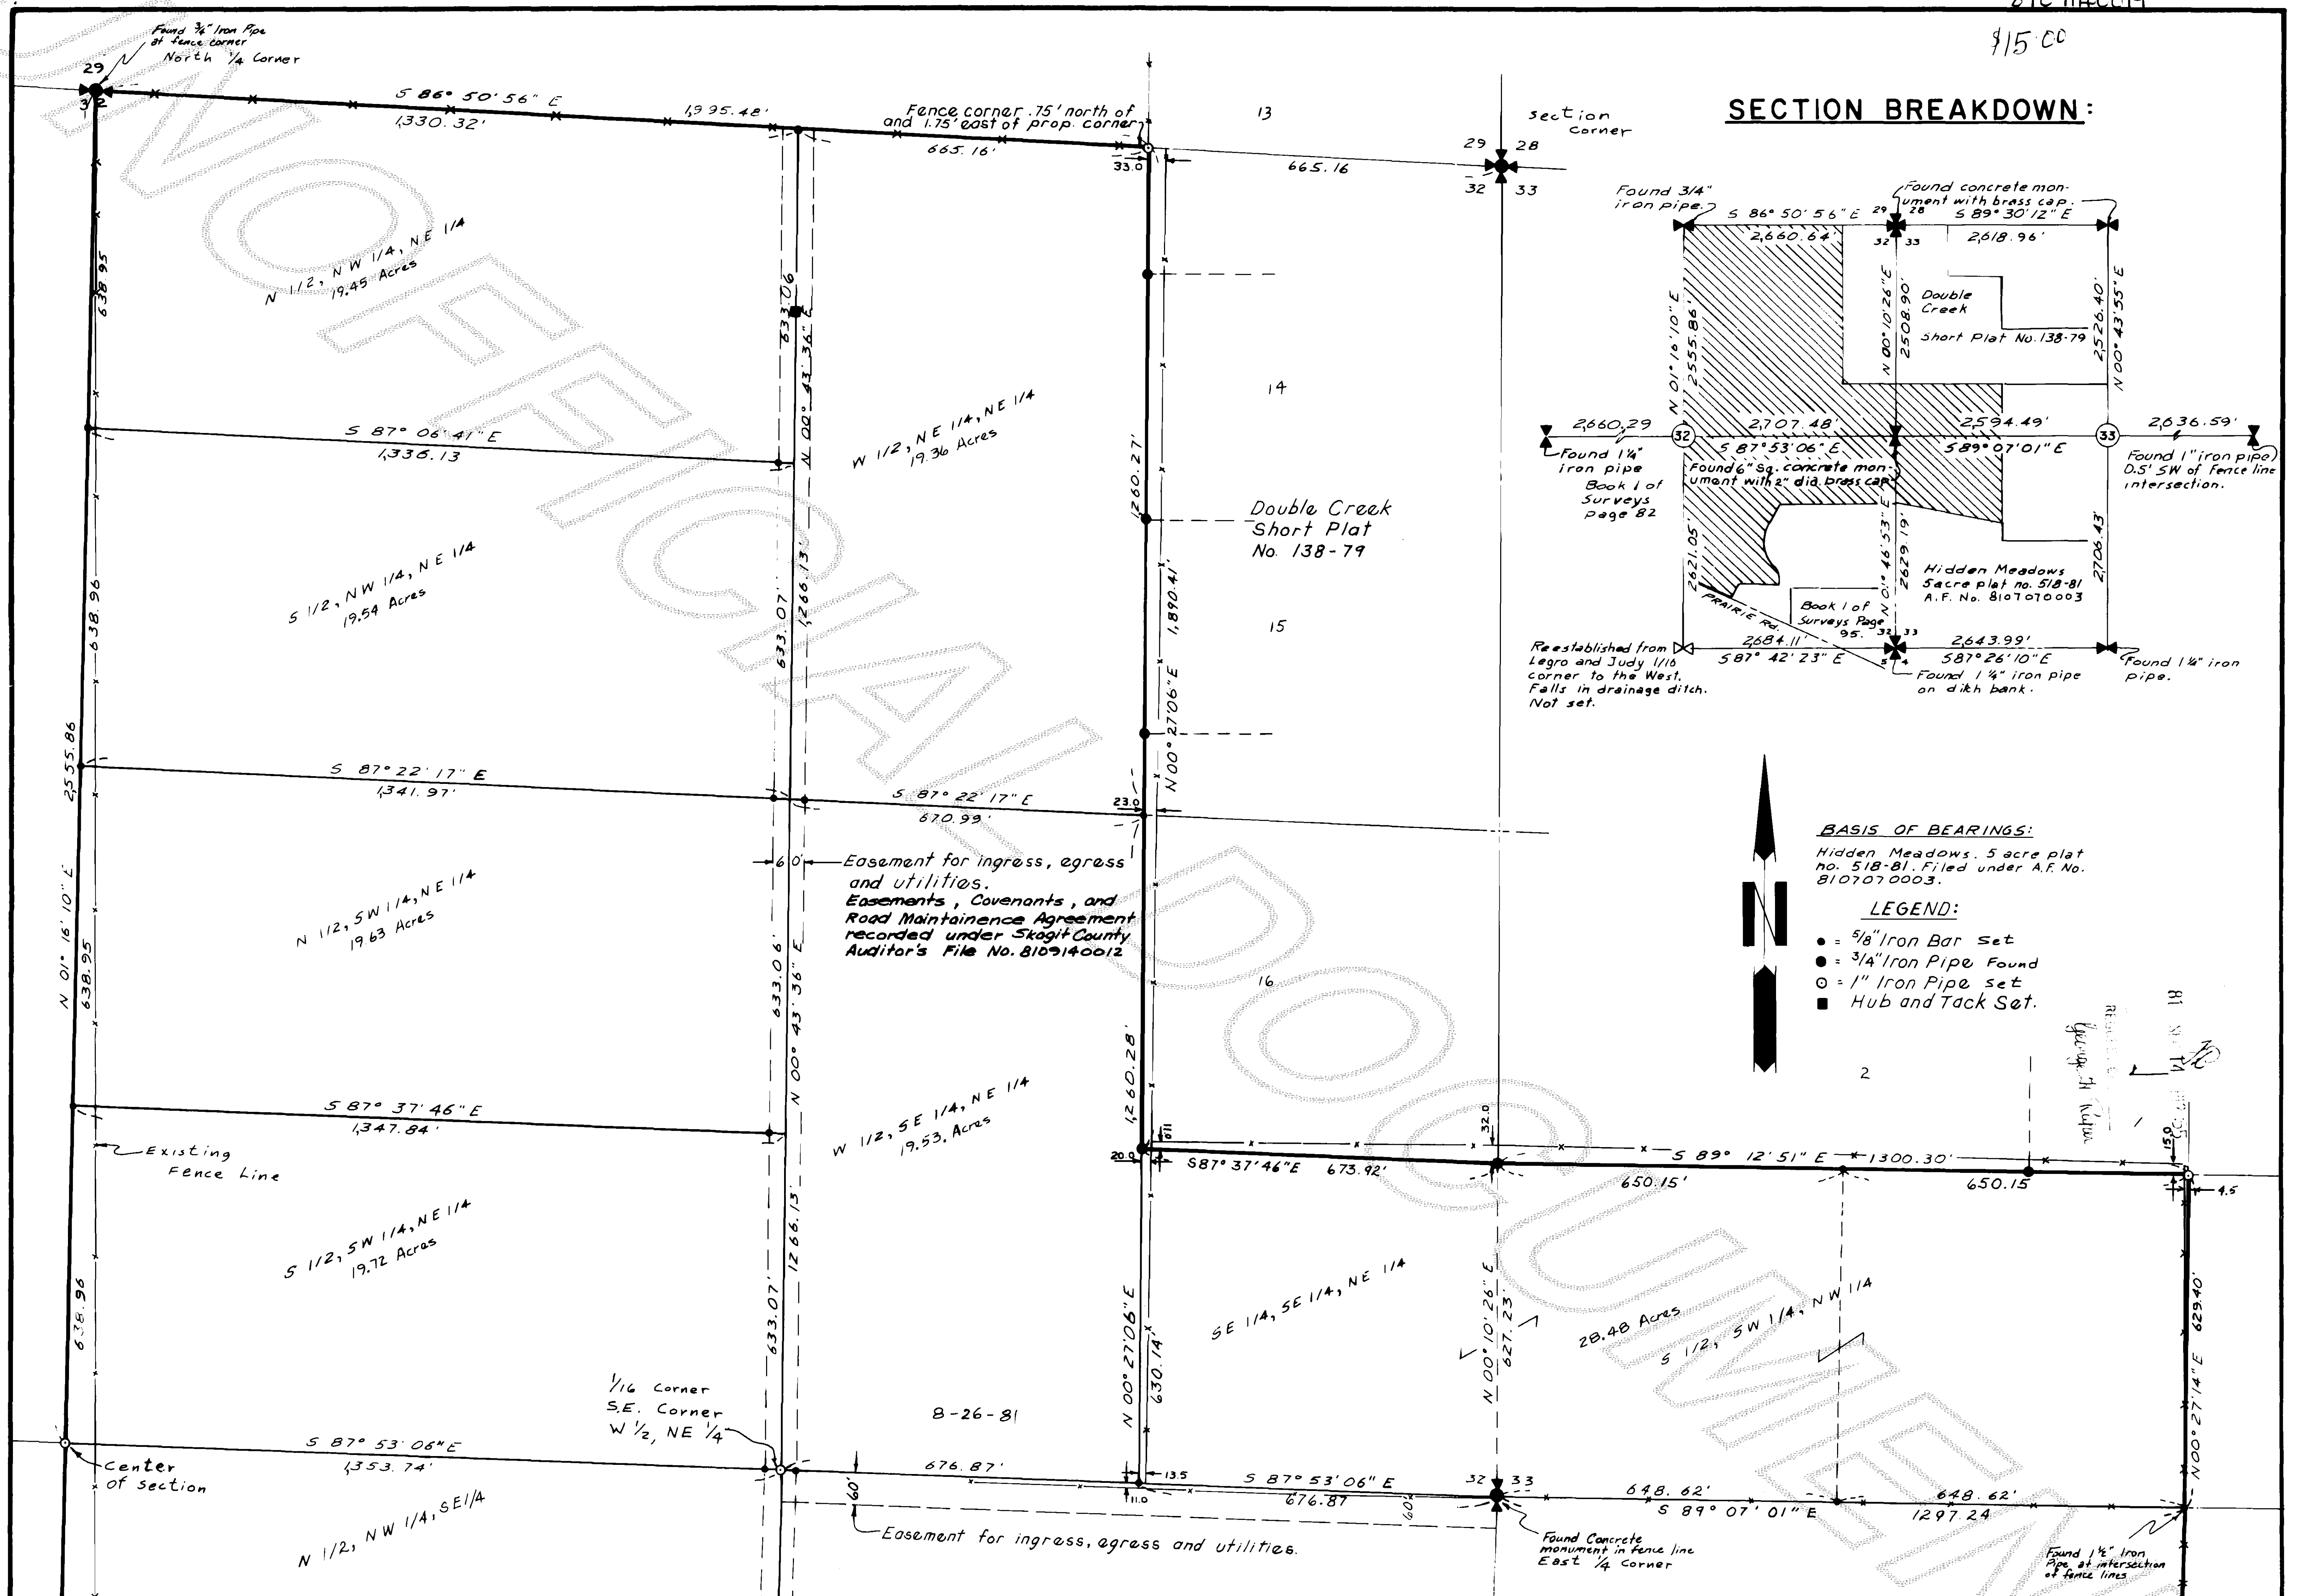

AUDITOR'S CERTIFICATE

Filed for record this 14th day of September 1981 at 2:55 P.M.
in book 13 of page 136 at the request of
George H. Raper

John H. Raper
County Auditor

SURVEYOR'S CERTIFICATE

This map correctly represents a survey made by me or under my
direction in conformance with the requirements of the Survey
Recording Act at the request of Bob Sutton
in July 1981.

George H. Raper, P.E.

Certificate No. 9947

PARK LANE RESOURCES, INC.

Within the E. 1/2 of Sec. 32 and the
W. 1/2 Sec. 33, Twp. 36 N., Rge. 4 E, W.M.,
Skagit County, Washington.

GEORGE H. RAPER & ASSOCIATES

372 "H" Street
Blaine, Washington 98230

DWN BY w.r.s.	DATE July, 1981	JOB NO. 81-139
CHKD BY G. H. R.	SCALE 1" = 200'	Book 47 Page 39-43
		SHEET 1 OF 2

