


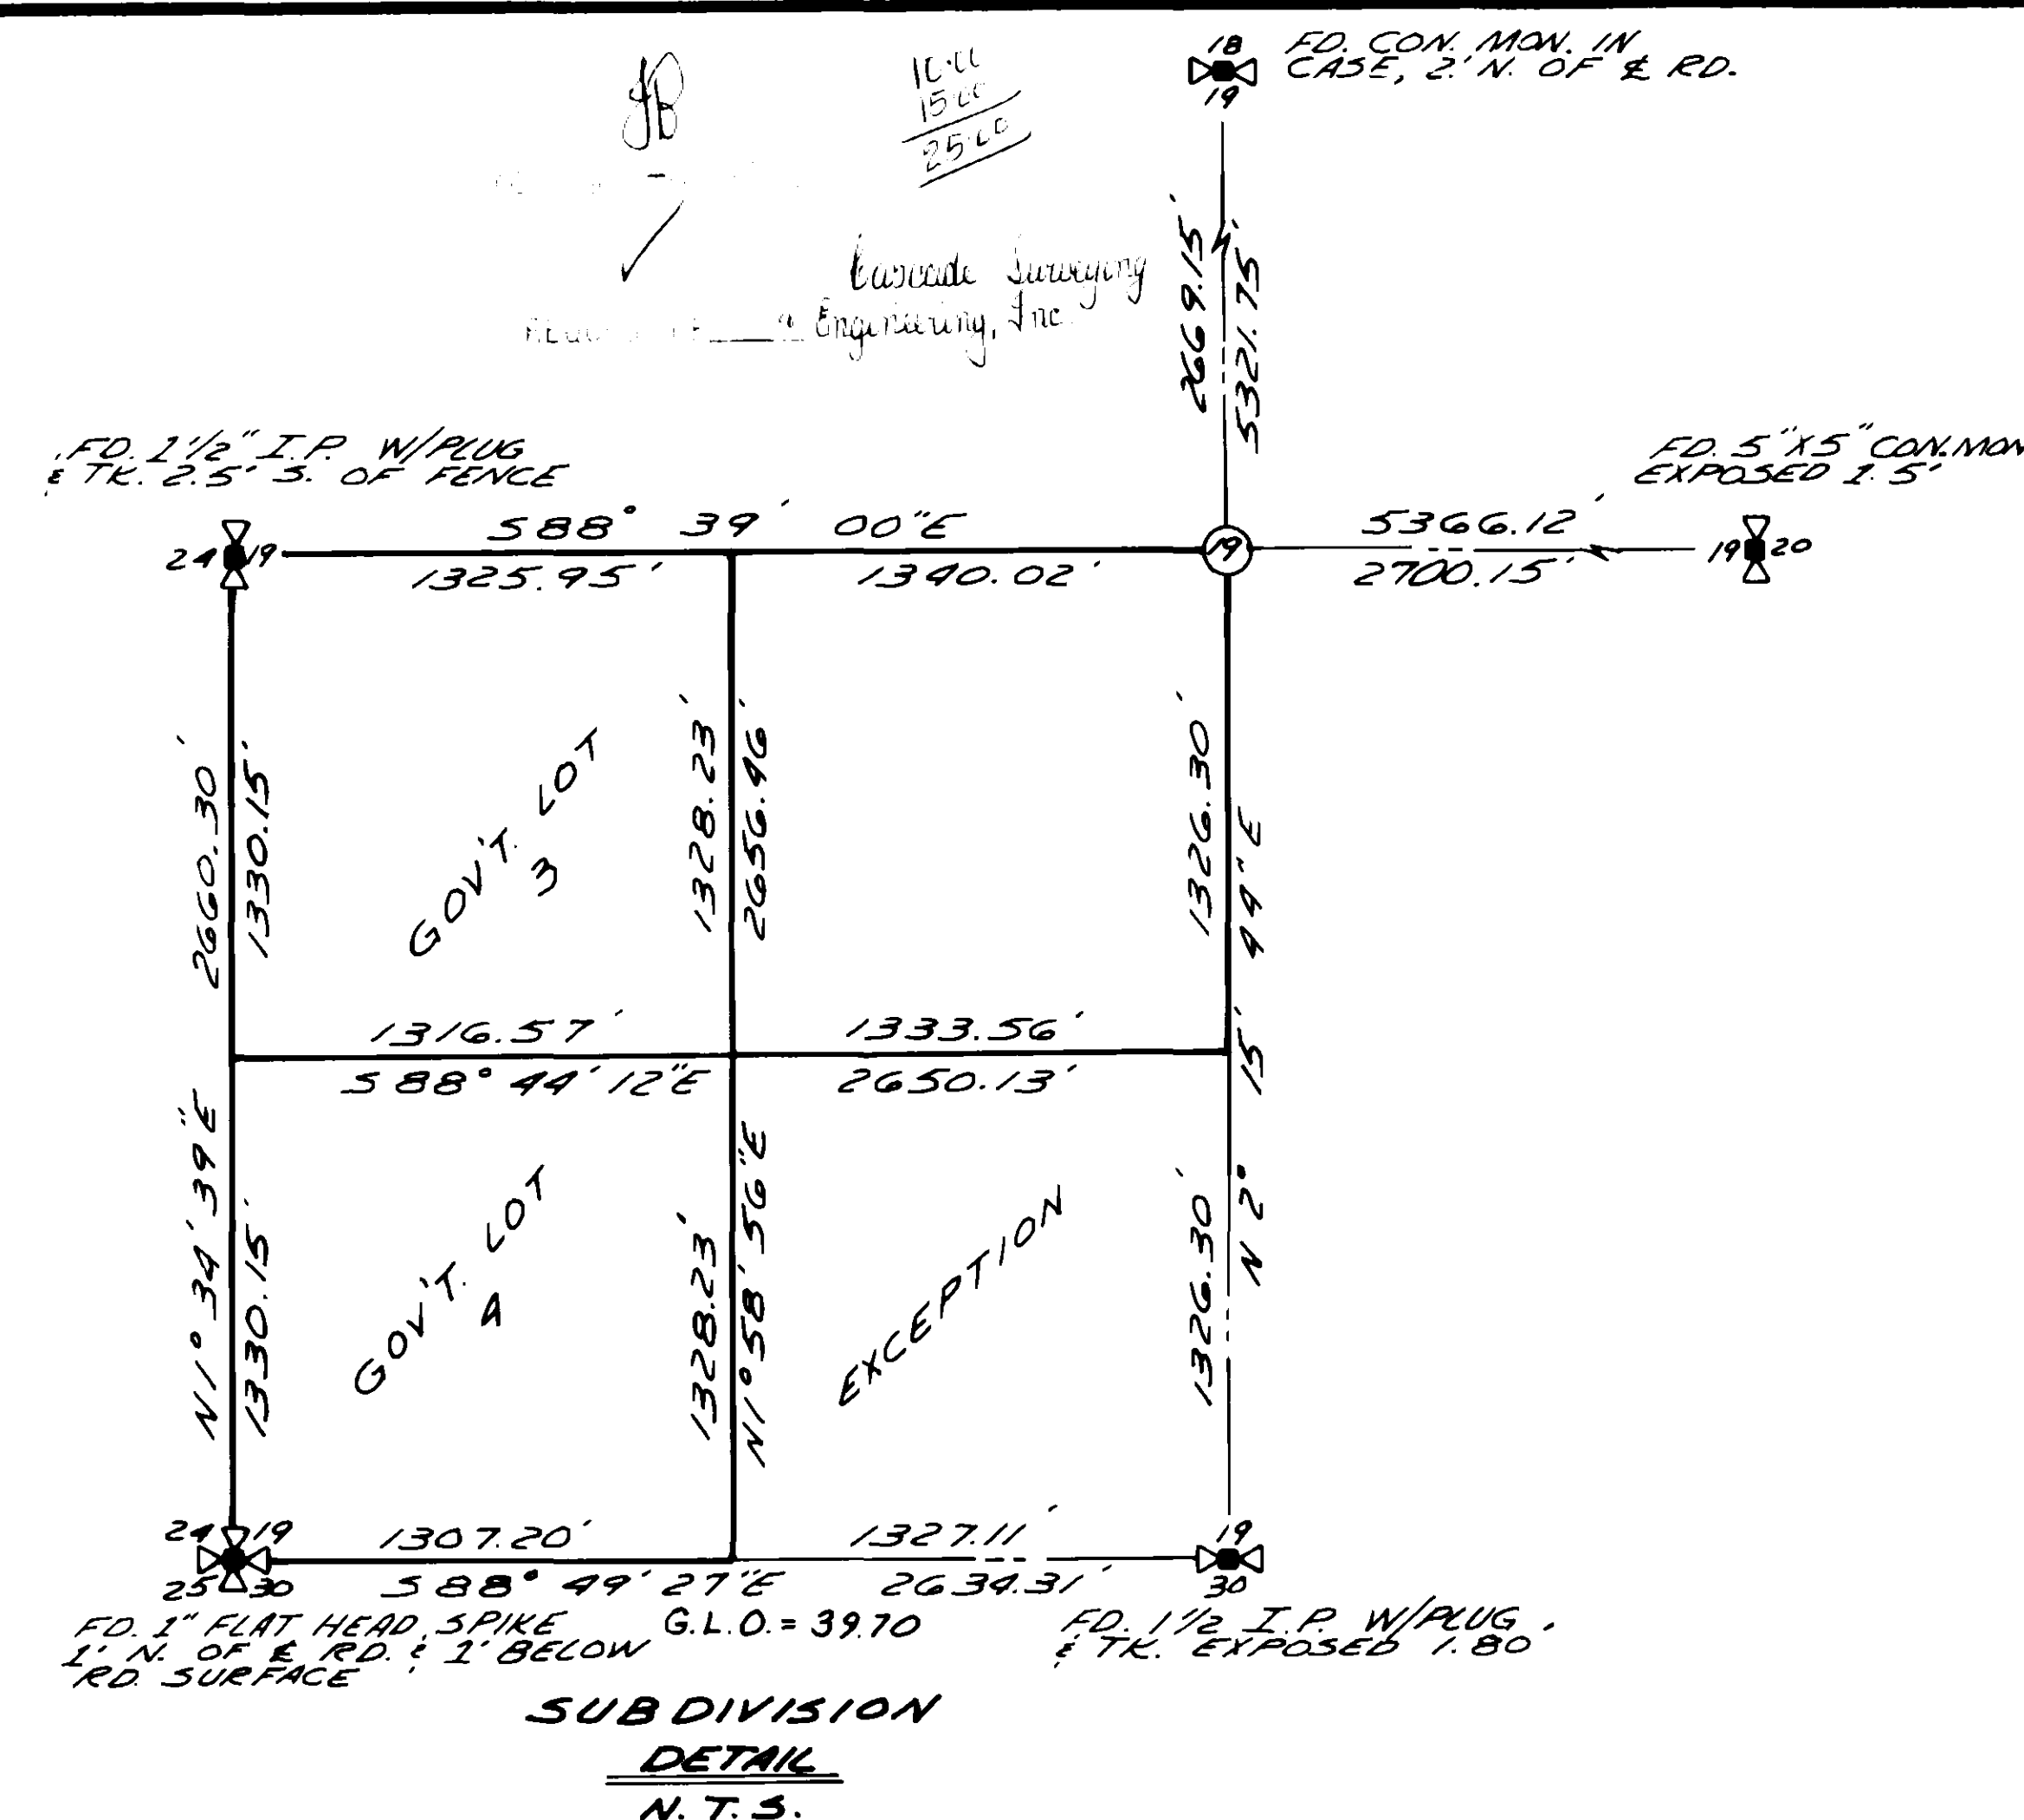


GOVERNMENT LOTS 3 AND 4 AND THE NORTHEAST 1/4 OF
SECTION 19, TOWNSHIP 34 NORTH, RANGE 5 EAST, W.M.,
EXCEPT THOSE PORTIONS CONVEYED TO SKAGIT COUNTY
FOR ROAD PURPOSES BY DEEDS RECORDED MAY 26, 1925
AND MARCH 13, 1928, UNDER AUDITORS FILE NOS. 184236
AND 211397, RESPECTIVELY.

SITUATE IN THE COUNTY OF SKAGIT, STATE OF WASHINGTON.

THIS SURVEY DOES NOT PURPORT TO SHOW
ALL EASEMENTS OF RECORD OR OTHERWISE.
ALL AREAS INCLUDE EASEMENTS AND TO
CENTER LINE OF ADJACENT COUNTY ROAD.

- DENOTES REBAR & CAP SET THIS SURVEY
- DENOTES FOUND REBAR & CAP

G.C.O. NOTES SHOW THE SOUTH 1/4 CORNER BEING SET AT THE MID POINT OF THE ENTIRE SOUTH LINE. THE G.C.O. PLAT MAP SHOWS THE SAME 1/4 CORNER BEING SET AT 39.70' CHAINS EAST OF THE SOUTHWEST SECTION CORNER. BASED ON A LETTER FROM WILLIAM W. GLENN, CHIEF, BRANCH OF CADASTRAL SURVEY, BUREAU OF LAND MANAGEMENT, DATED APRIL 11, 1985, THE 1/4 CORNER REMAINS WHERE IT WAS ORIGINALLY SET AND THE PLAT MEASUREMENTS ARE USED FOR SUBDIVIDING THE SECTION.

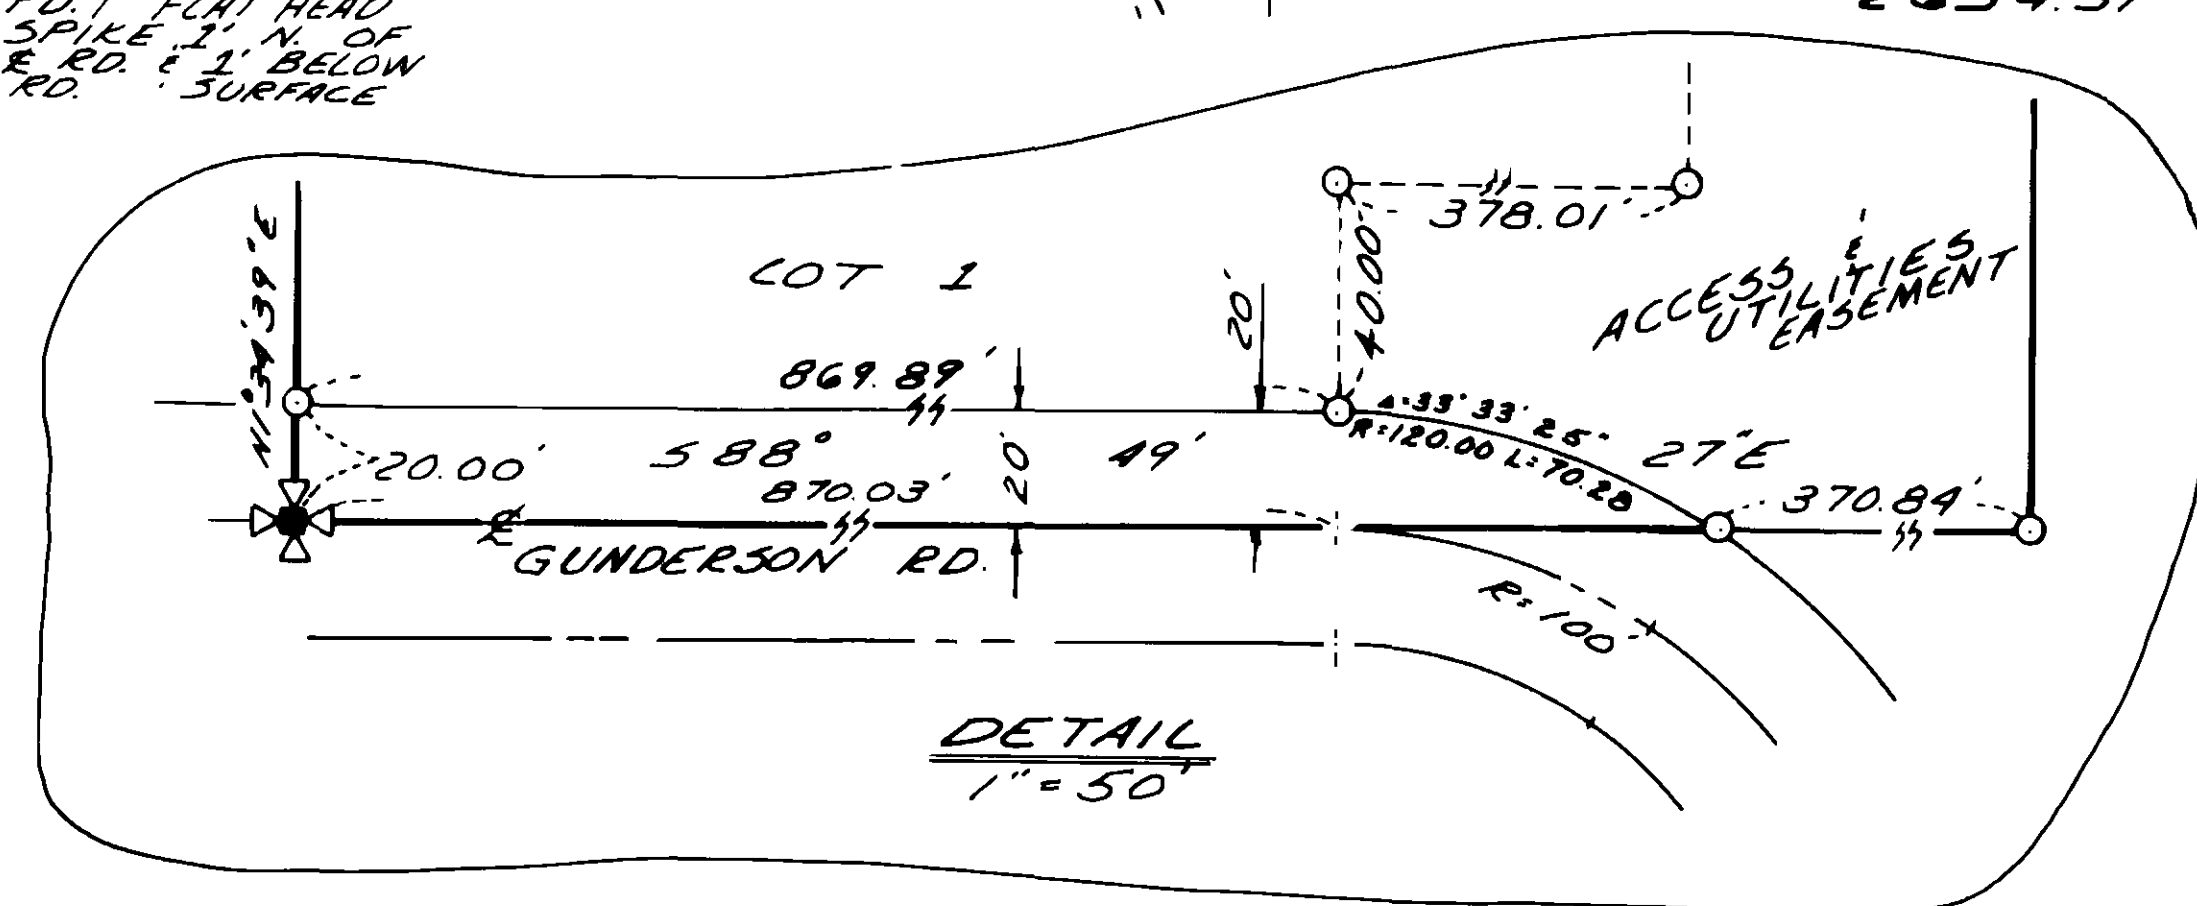


S.W. 1/4 SEC. 19, T.34N., R.5E., W.M.

Survey for POESCHEL & SCHULTZ

GUNDERSON RIDGE

Survey by ARLINGTON & MARYSVILLE

Cascade Surveying & Engineering, Inc.

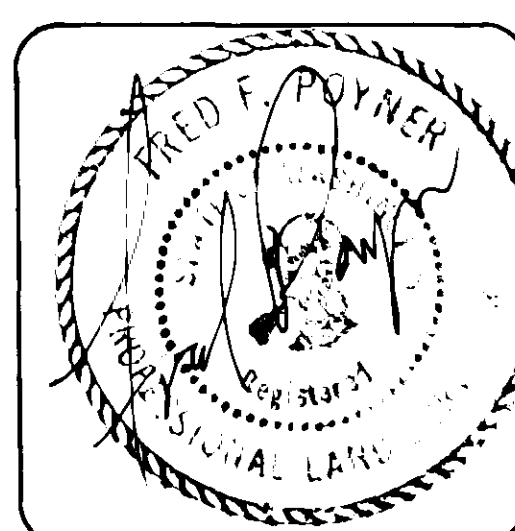

FILED FOR RECORD BY CASCADE SURVEY ENG
THIS 8TH DAY OF May 1985 A.D. AT 3
MINUTES PAST 11 O'CLOCK A M. AND RECORDED IN
VOLUME 6 OF SURVEYS ON PAGE 68
RECORDS OF SKAGIT COUNTY, WASHINGTON.

Jerry McIntire Ian Buchanan
COUNTY AUDITOR DEPUTY AUDITOR

THIS MAP CORRECTLY REPRESENTS A SURVEY MADE BY ME OR
UNDER MY DIRECTION IN CONFORMANCE WITH THE REQUIREMENTS OF
THE SURVEY RECORDING ACT. AT THE REQUEST OF
THIS _____ DAY OF _____ 19 85
Frank Pomeroy
REGISTERED LAND SURVEYOR
L.S. NO. 12716

SCALE: 1" = 300'
DRAWN BY: V.A.
CHECKED BY: W.J.L.
DATE: 9-19-85
JOB NUMBER
5194
EB NO. 5N187