


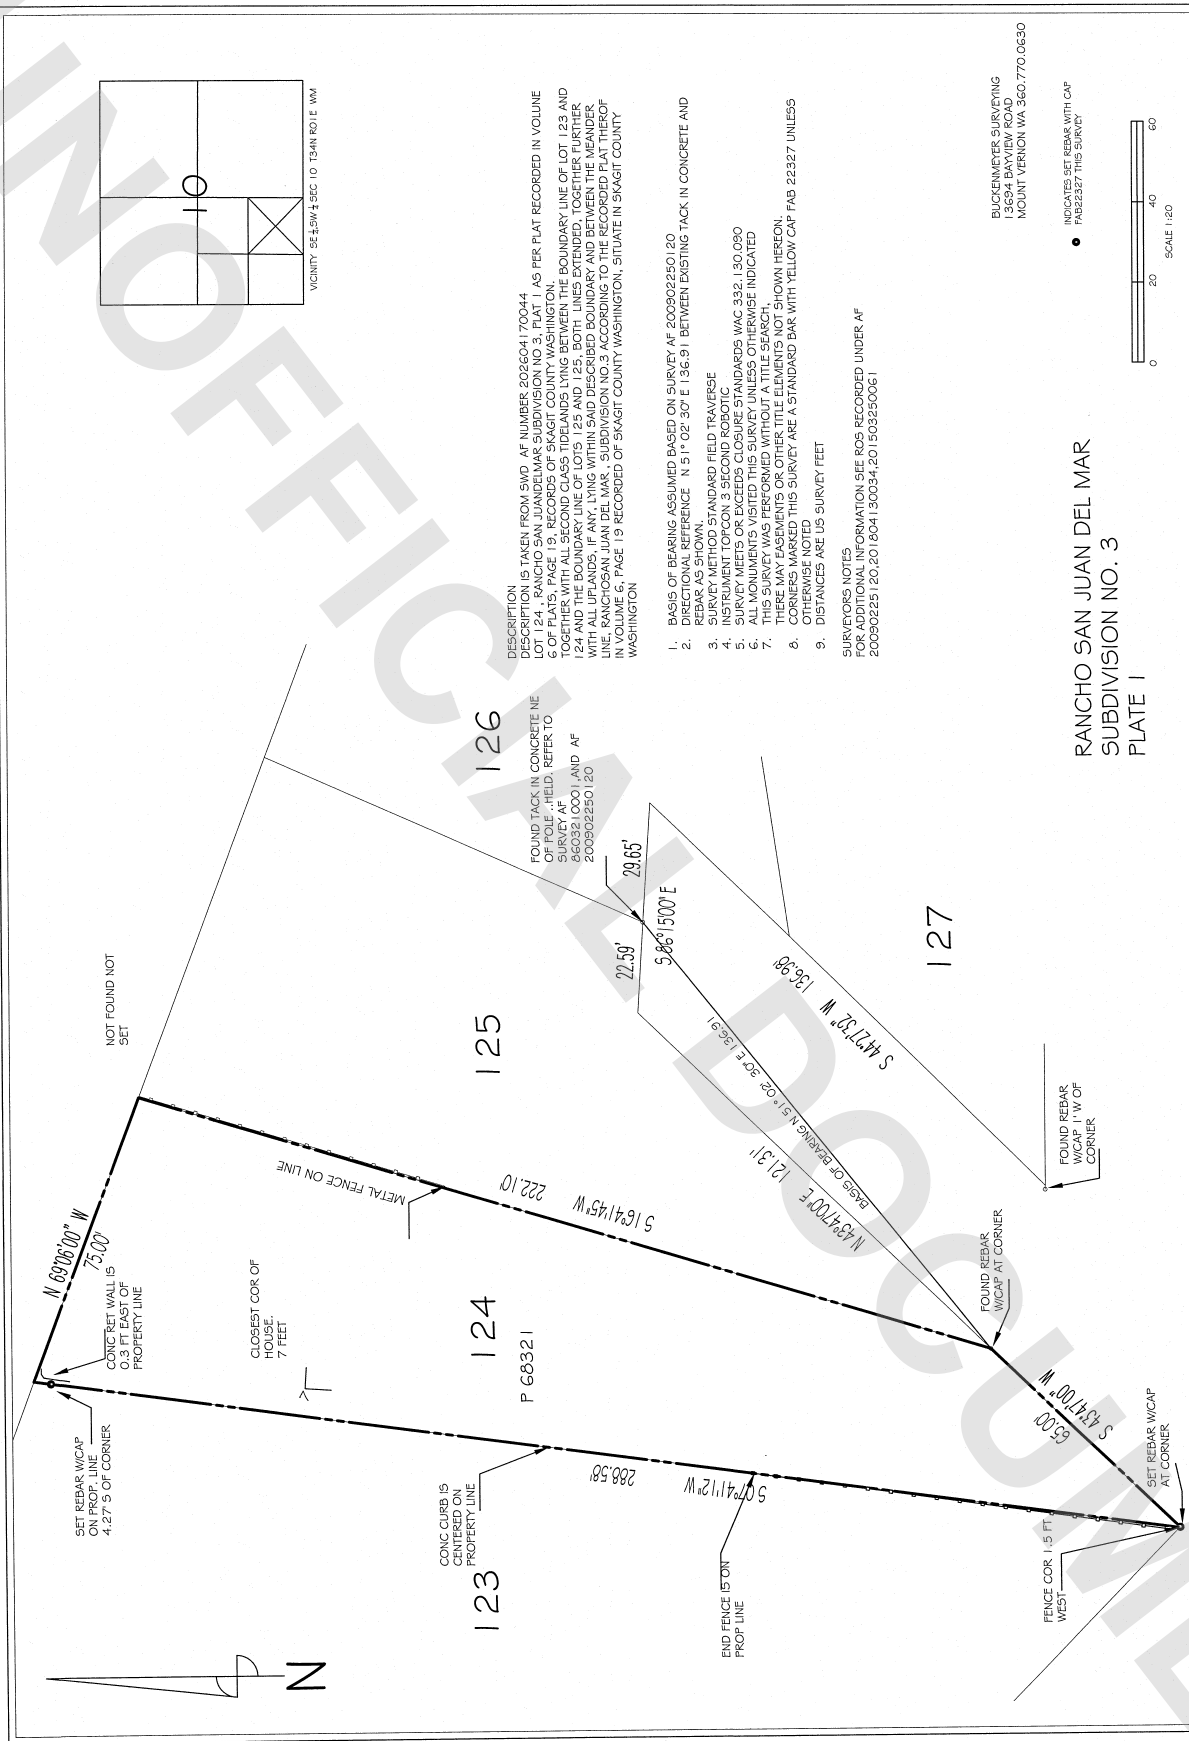

DESCRIPTION
RECORD IS TAKEN FROM SMD AT NUMBER 202604170044
LOT 184, RANCHO SAN JUANDELA MESA SUBDIVISION NO. 3, PLAT-
TOGETHER WITH ALL SECOND CLASS TIDELANDS LYING BETWEEN THE BOUNDARY LINE OF LOT 123 AND
THE BOUNDARY LINE OF LOTS 125 AND 126, BOTH LINES EXTENDED, TOGETHER FURTHER
WITH ALL UPLANDS, IF ANY, LYING WITHIN SAID DESCRIBED BOUNDARY AND BETWEEN THE MEASUR-
ING POINT LOCATED IN VOLUME PAGE 19 RECORDED OF SKAGIT COUNTY WASHINGTON, SITUATE IN SKAGIT COUNTY,
WASHINGTON


1. BASIS OF BIRATION ASSUMED BASED ON SURVEY AT 0009022501 20
2. OF DIRECTIONAL REFERENCE N 51° 02' E 136.91' BETWEEN EXISTING TACK IN CONCRETE AND
REBAR AS SHOWN.
3. SURVEY METHOD STANDARD FIELD TRANSVERSE
4. SURVEY METHOD STANDARD FIELD LONGITUDINAL
5. SURVEY METRS OR EXCEEDS CLOSURE STANDARDS WAS 332.130.090
6. ALL MONUMENTS VISITED THIS SURVEY UNLESS OTHERWISE INDICATED
7. THIS SURVEY WAS PERFORMED WITHOUT A TITLE SEARCH.
8. THERE MAY BE ADJACENT OR OTHER TITLE ELEMENTS NOT SHOWN HEREON.
9. UNLESS THIS SURVEY AREA IS A STANDARD BAR WITH YELLOW CAP FAB 22327 UNLESS
OTHERWISE NOTED
10. DISTANCES ARE IN US SURVEY FEET

SURVEYORS NOTES
FOR ADDITIONAL INFORMATION SEE ROS RECORDED UNDER AF
20090225 | 20.201804 | 30034.201503250061

RANCHO SAN JUAN DEL MAR
SUBDIVISION NO. 3
PLATE 1

BUCKENMEYER SURVEYING
13694 BAYVIEW ROAD
MOUNT VERNON WA 360.770.0630

INDICATES SET REBAR WITH CAP
FAB22327 THIS SURVEY

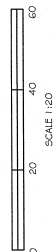

SURVEYORS CERTIFICATE

THIS MAP CORRECTLY REPRESENTS A SURVEY MADE BY ME OR UNDER MY
DIRECTION IN CONFORMANCE WITH THE SURVEY RECORDING ACT AT THE REQUEST
OF JEAN LEIB _____

IN Buy 20th
DATE 7-27-76

AUDITOR'S CERTIFICATE

FILED FOR RECORD THIS 27 DAY OF July 2026
AT 11:12 A M IN BOOK ✓ OF SURVEYS AT PAGE , AT
THE REQUEST OF FRED BUCKENMEYER PLS

COUNTY AUDITOR
Sandra Perkins

DEPUTY AUDITOR
Tom Dredlich

RECORD OF SURVEY
FOR

SE $\frac{1}{4}$, SW $\frac{1}{4}$, SECTION 10, TOWNSHIP 34N., RANGE 1 E. W.M.
LOT 124 RANCHO SAN JUAN DEL MAR SUB NO 3

