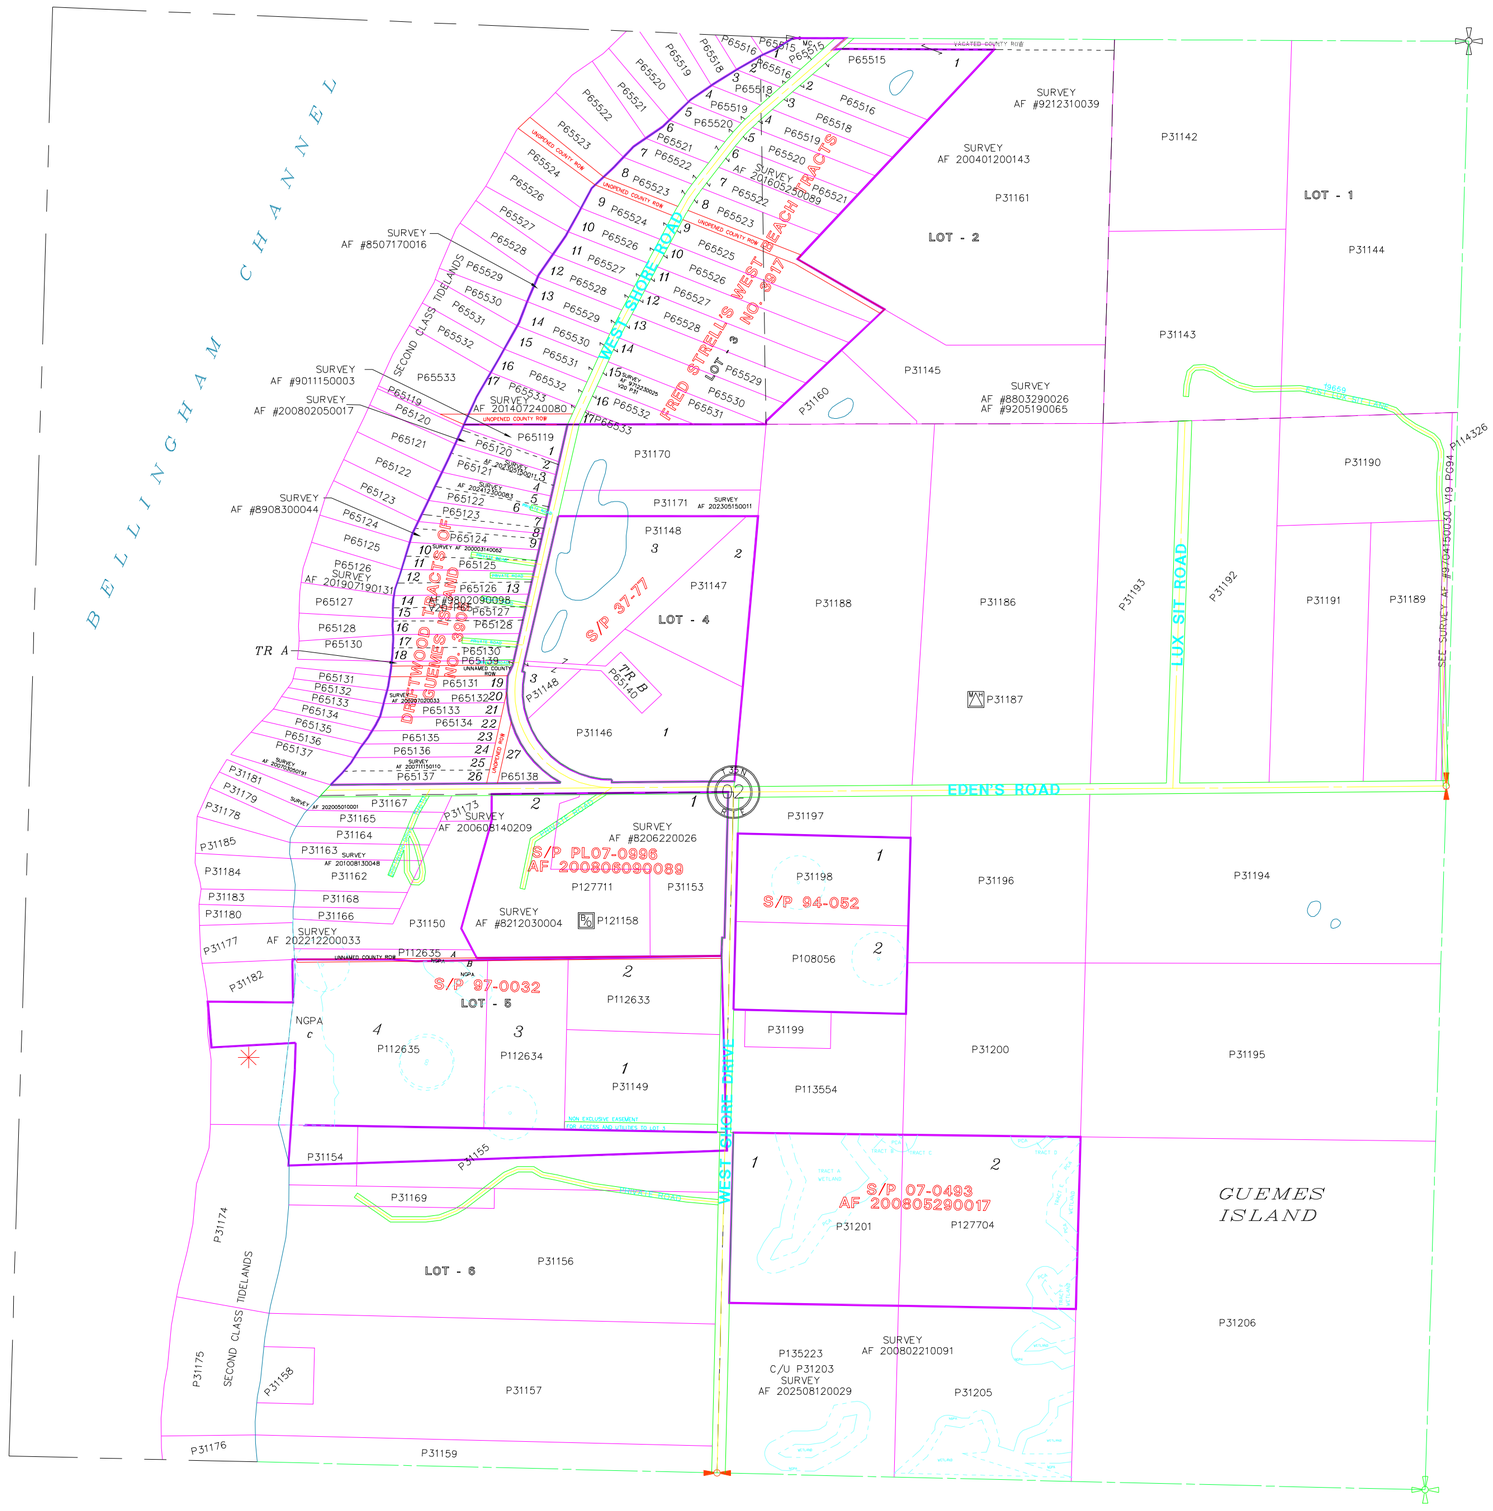

BELLINGHAM CHANNEL
WEST SHORE ROAD
FRED STRELL'S WEST BEACH PLATS
LOT - 1
LOT - 2
LOT - 4
LOT - 5
LOT - 6
S/P 37-77
S/P PL07-0996
AF 200806090089
S/P 94-052
S/P 97-0032
S/P 07-0493
AF 200805290017
LUX SIT ROAD
EDEN'S ROAD
WEST SHORE DRIVE
CUEMES ISLAND
SECOND CLASS TIDELANDS
UNNAMED COUNTY ROW
VACATED COUNTY ROW
NON-EXCLUSIVE EASEMENT FOR ACCESS AND UTILITIES TO LOT 3
SEE SURVEY AF #9704150030 V19 PG94
P114326
TR A
TR B
NGPA
SURVEY AF #8507170016
SURVEY AF #9011150003
SURVEY AF #200802050017
SURVEY AF #8908300044
SURVEY AF 201907190131
SURVEY AF 9802090098
SURVEY AF 200805140209
SURVEY AF #8206220026
SURVEY AF #8212030004
SURVEY AF 202212200033
SURVEY AF 200708130048
SURVEY AF 200711150110
SURVEY AF 202005010001
SURVEY AF 200802210091
SURVEY AF 202508120029
SURVEY AF #9212310039
SURVEY AF 200401200143
SURVEY AF 201605250089
SURVEY AF #8803290026
SURVEY AF #9205190065
SURVEY AF 201407240080
SURVEY AF 202305150011
SURVEY AF #8703290075
SURVEY AF 200003140062
SURVEY AF 200003140063
SURVEY AF 200203120011
SURVEY AF 200203120083
SURVEY AF 200203120031
SURVEY AF 200203120091
SURVEY AF 200711150110
SURVEY AF 202005010001
SURVEY AF 200708130048
SURVEY AF 202005010001
SURVEY AF 200711150110
SURVEY AF 200708130048
SURVEY AF 200711150110
SURVEY AF 200708130048
SURVEY AF 200711150110
SURVEY AF 200708130048